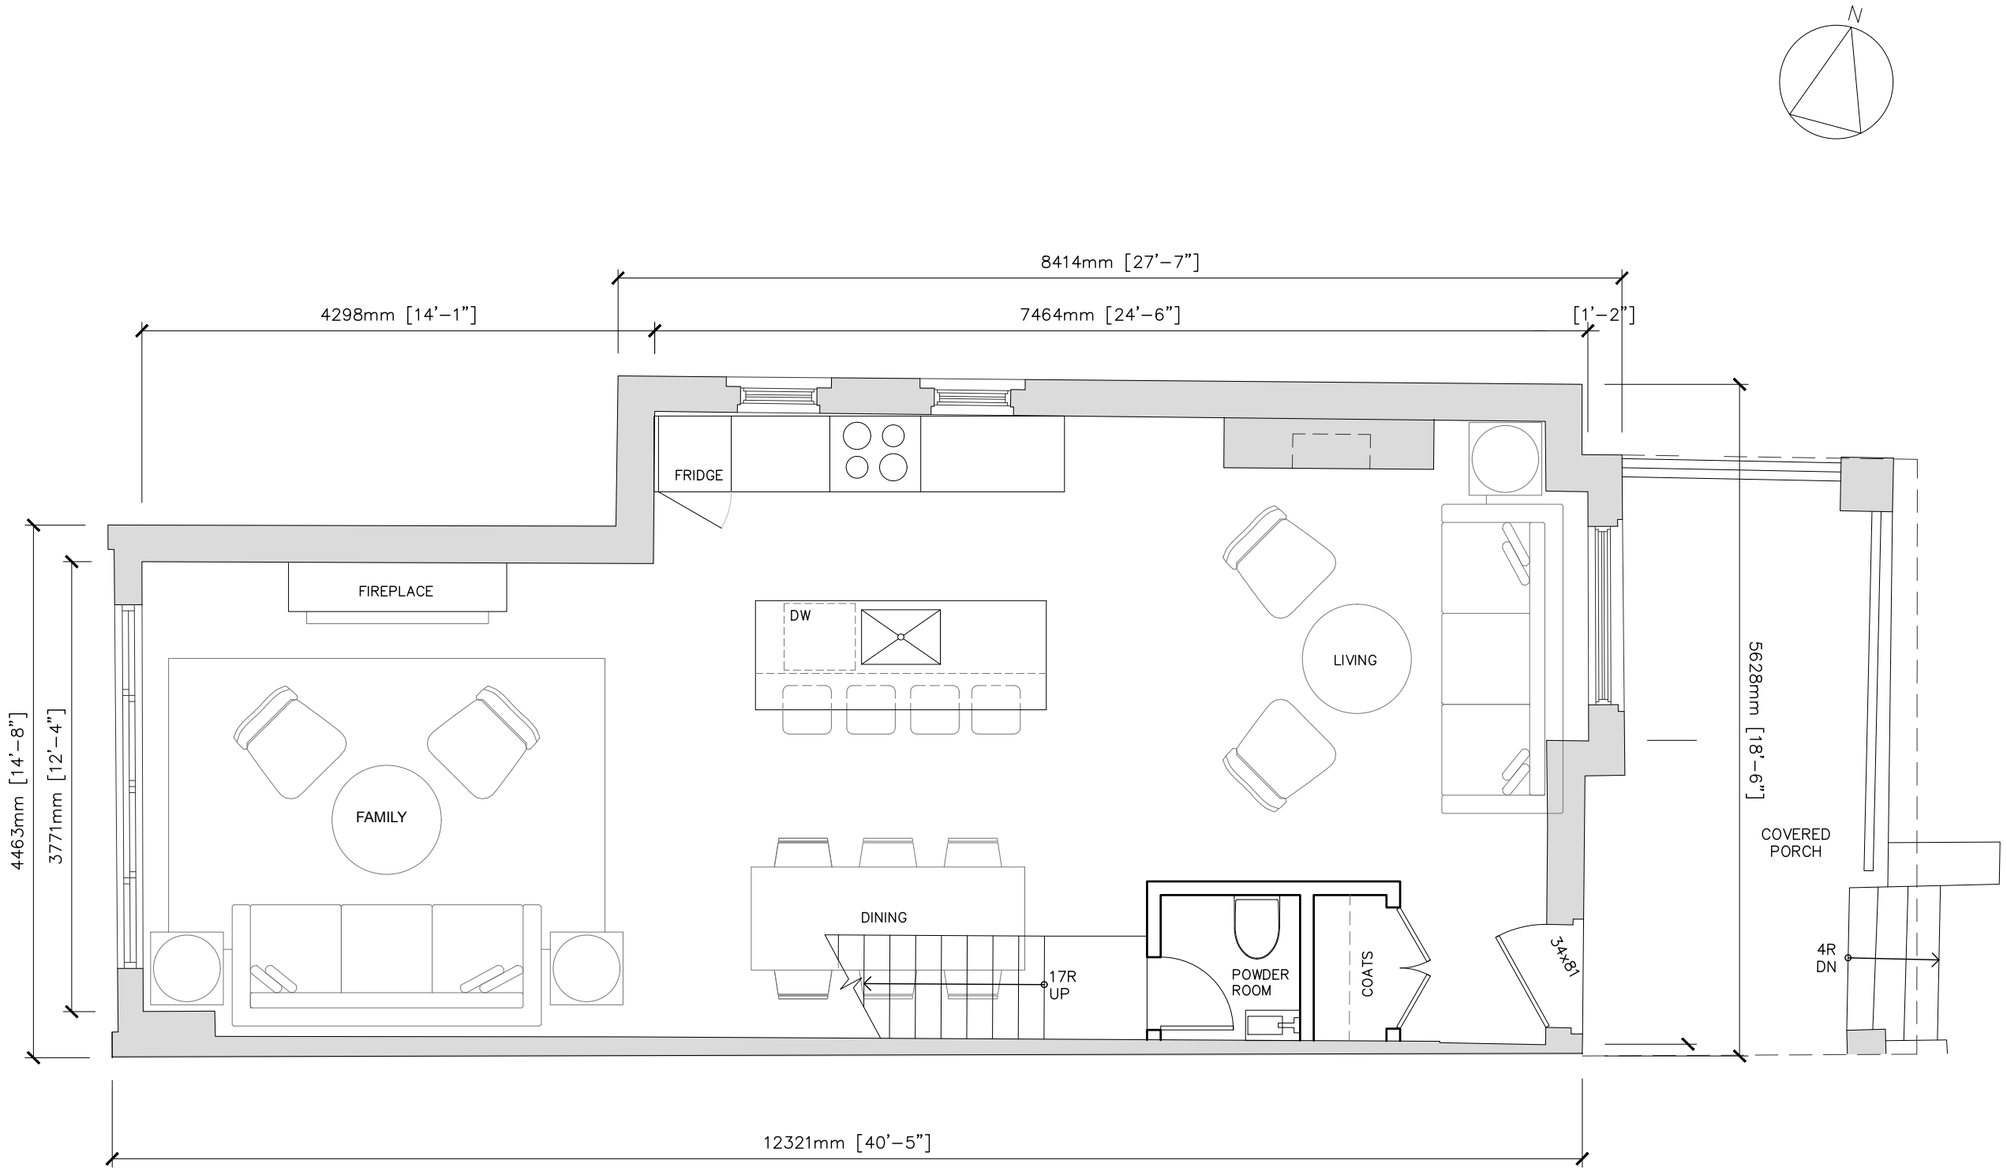

PROJECT

630 BROCK AVENUE

DRAWING

GROUND LEVEL PLAN –
PHASE 2

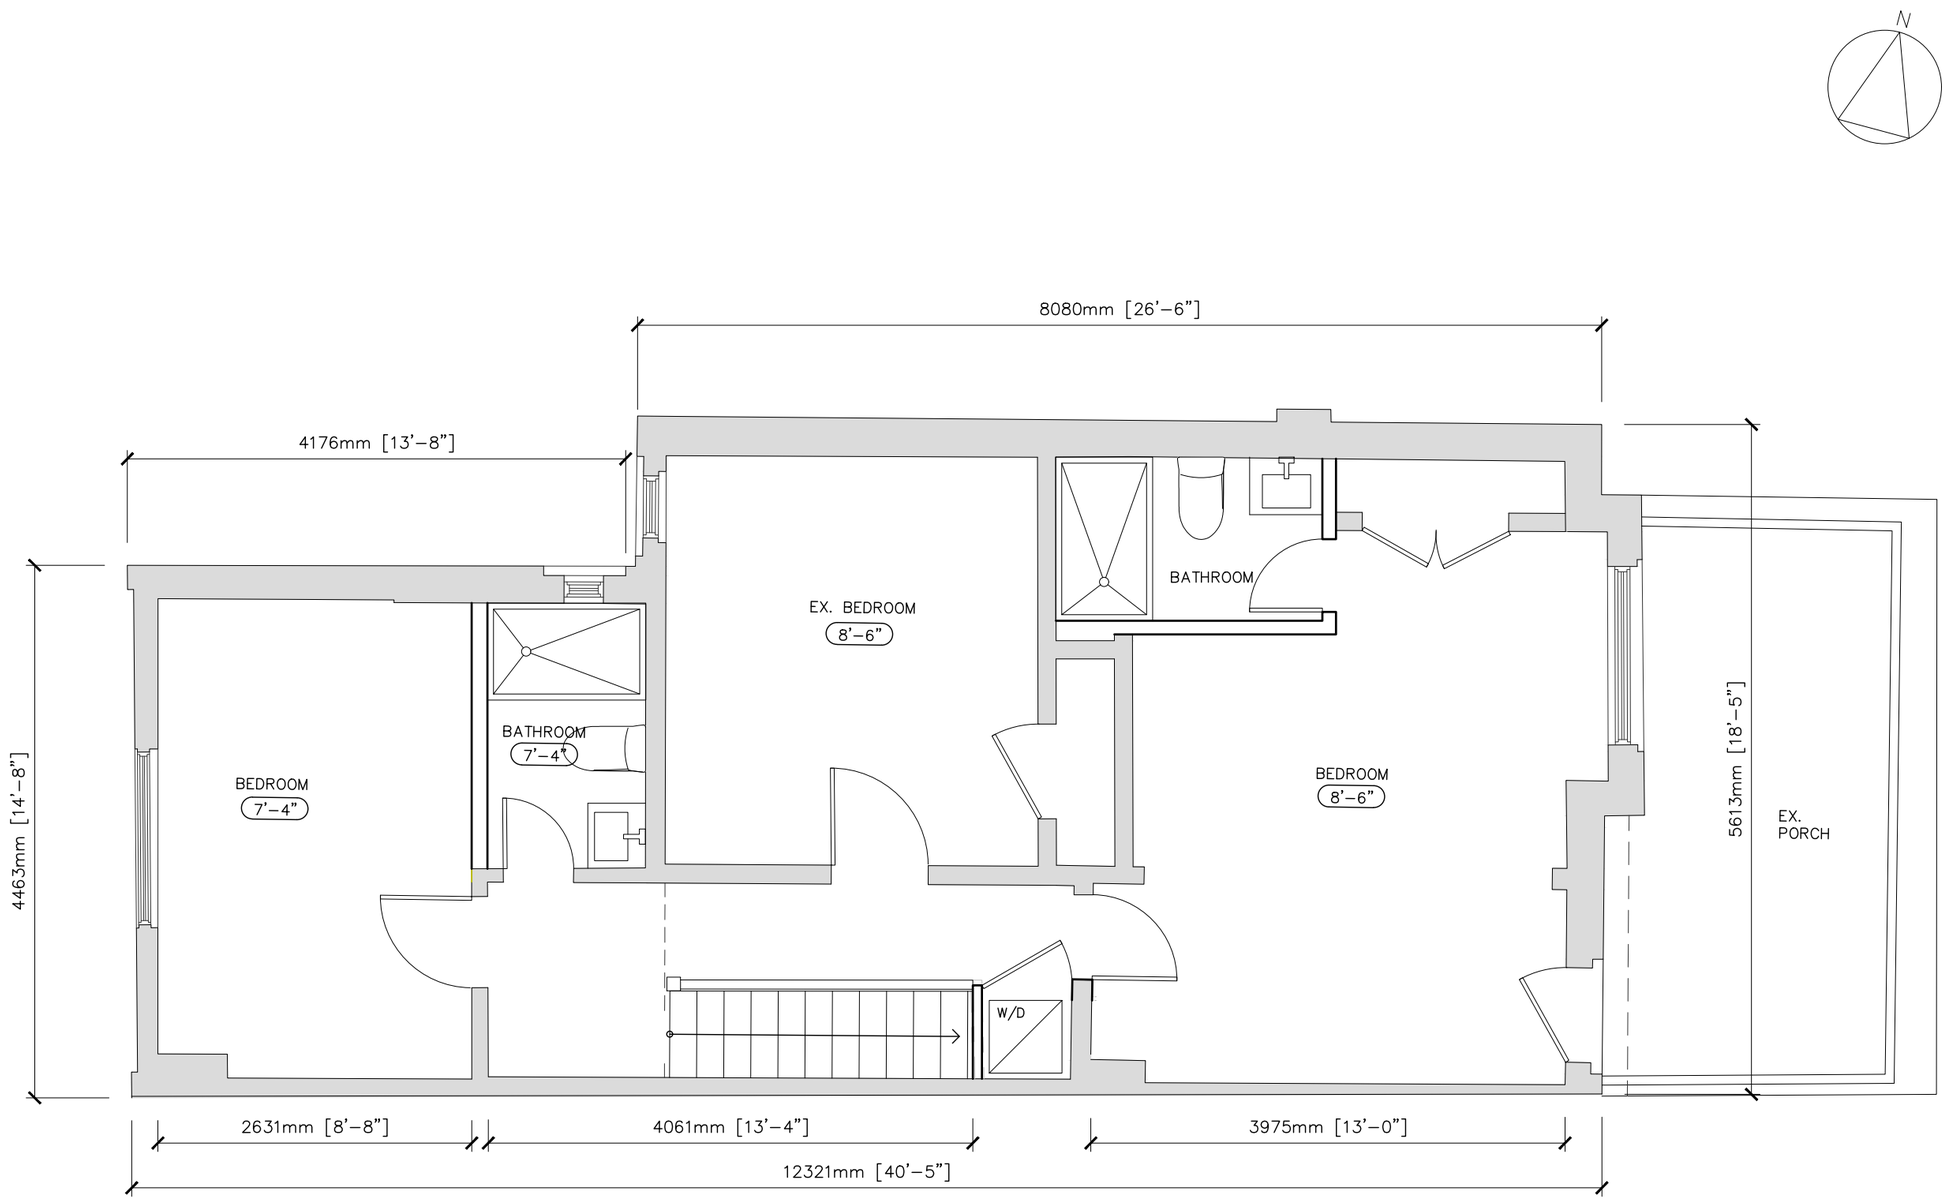

PROJECT

630 BROCK AVENUE

DRAWING

SECOND LEVEL PAN